



INC. VILLAGE OF SALTAIRE
P.O. BOX 5551, BAYSHORE, NY 11706

Date: October 15, 2025

To: Saltaire Boat Owners
From: Lexi Cherveney, Deputy Treasurer

Subject: PERMITS FOR 2026 MARINA SLIPS & BAY FRONT BEACHING

Following please find the link to the 2026 application forms for Marina Slips and Mooring Permits for homeowners and renters residing in the Village of Saltaire: [Marina Regulations](#)

SLIP PERMIT APPLICATION INSTRUCTIONS

Submission of a photocopy of the current New York State certificate of Boat Registration and a Certificate of Liability Insurance must be attached to the application. When the application, fee and required certificates are received, the slip number will be assigned and the applicant will be notified. Please indicate on the enclosed diagram of the Marina your first, second and third location preferences. Every effort will be made to accommodate you, but because of our limited facilities applicants may be assigned a slip other than the one requested. Please note that slip widths are measured from pole center to pole center and are approximations only. All permits are issued subject to the Saltaire Marina Regulations. Noncompliance with any regulation may result in the issuance of a summons and revocation of permit without refund.

2026 MOORING SEASON RATES:

	Slip Width	Slip Width	Slip Width
Length	10'	12'	14'
17 and below	\$ 953	\$ 1,033	\$ 1,195
18	\$ 982	\$ 1,085	\$ 1,254
19	\$ 1,011	\$ 1,136	\$ 1,312
20	\$ 1,041	\$ 1,188	\$ 1,371
21	\$ 1,070	\$ 1,239	\$ 1,430
22	\$ 1,100	\$ 1,290	\$ 1,489
23	\$ 1,129	\$ 1,342	\$ 1,547
24	\$ 1,158	\$ 1,393	\$ 1,606
25	\$ 1,188	\$ 1,444	\$ 1,665
26	\$ 1,312	\$ 1,665	\$ 1,944
27	\$ 1,378	\$ 1,738	\$ 2,024
28	\$ 1,444	\$ 1,811	\$ 2,105
29	\$ 1,511	\$ 1,885	\$ 2,186
30	\$ 1,577	\$ 1,958	\$ 2,267
31	\$ 1,643	\$ 2,032	\$ 2,347
32	\$ 1,709	\$ 2,105	\$ 2,428
33	\$ 1,775	\$ 2,178	\$ 2,509
34	\$ 1,841	\$ 2,252	\$ 2,589
35	\$ 1,907	\$ 2,325	\$ 2,670
36	NA	NA	\$ 2,820
37	NA	NA	\$ 2,970
38	NA	NA	\$ 3,120
39	NA	NA	\$ 3,270
40	NA	NA	\$ 3,520

VILLAGE OF SALTAIRE
APPLICATION FOR SLIP or MOORING PERMIT
May through October

This application must be returned to the Village Office by December 31st accompanied by your current registration, permit fee, and proof of liability insurance. Check or money order should be made payable to the Village of Saltaire and delivered in person or sent directly to:

2026 Slip and Mooring Application
Village of Saltaire
P. O. Box 5551
Bay Shore NY 11706

Name of Boat _____ Registration No. _____

Type of Boat: Sail ☐ Outboard ☐ Inboard ☐ Jet Drive ☐

Overall Length _____ Beam (Width) _____ Draft _____

Slip Request: Same as Last Year ☐ New Slip ☐ (Indicate Choices on Enclosed Chart)

Name/Saltire Address _____

EMAIL: _____ CELL: _____

Does your boat have propane equipment? _____ Do you store propane on your boat? _____

Applicant agrees that the Village of Saltaire, its trustees, volunteer, agents and employees, and each of them (the "indemnites"), will not bear any responsibility, or be liable, for damages or any other expense on account of loss from wrongful death, personal injury or property damage of any kind or for any reason whatsoever arising out of the subject slip permit. Applicant agrees to indemnify the indemnites and to hold them harmless from and against any and all claims, causes of action, costs and expense caused by or arising out of the use of the subject slip pursuant to the permit.

The undersigned hereby subscribes to and agrees to comply with the Marina Regulations enclosed with this application and hereby certifies that all information supplied hereon is true to the best of his/her knowledge.

Date _____ of Owner _____ Print Name _____ Signature _____ of Owner _____

PLEASE CHECK BOX TO INDICATE YOUR APPLICATION INCLUDES:

☐ Payment ☐ Current Insurance ☐ Registration

***** DO NOT WRITE BELOW THIS LINE *****


Date Received _____ Receipt No. _____ Fee Paid _____

Slip No. Assigned _____ Approved _____

Slip #s 24, 25, 26, 42, 44 and 45 will be charged as 12 Foot Slips, unless the boat owner was a slip owner in 2025

VILLAGE OF SALTARE

Marina Layout

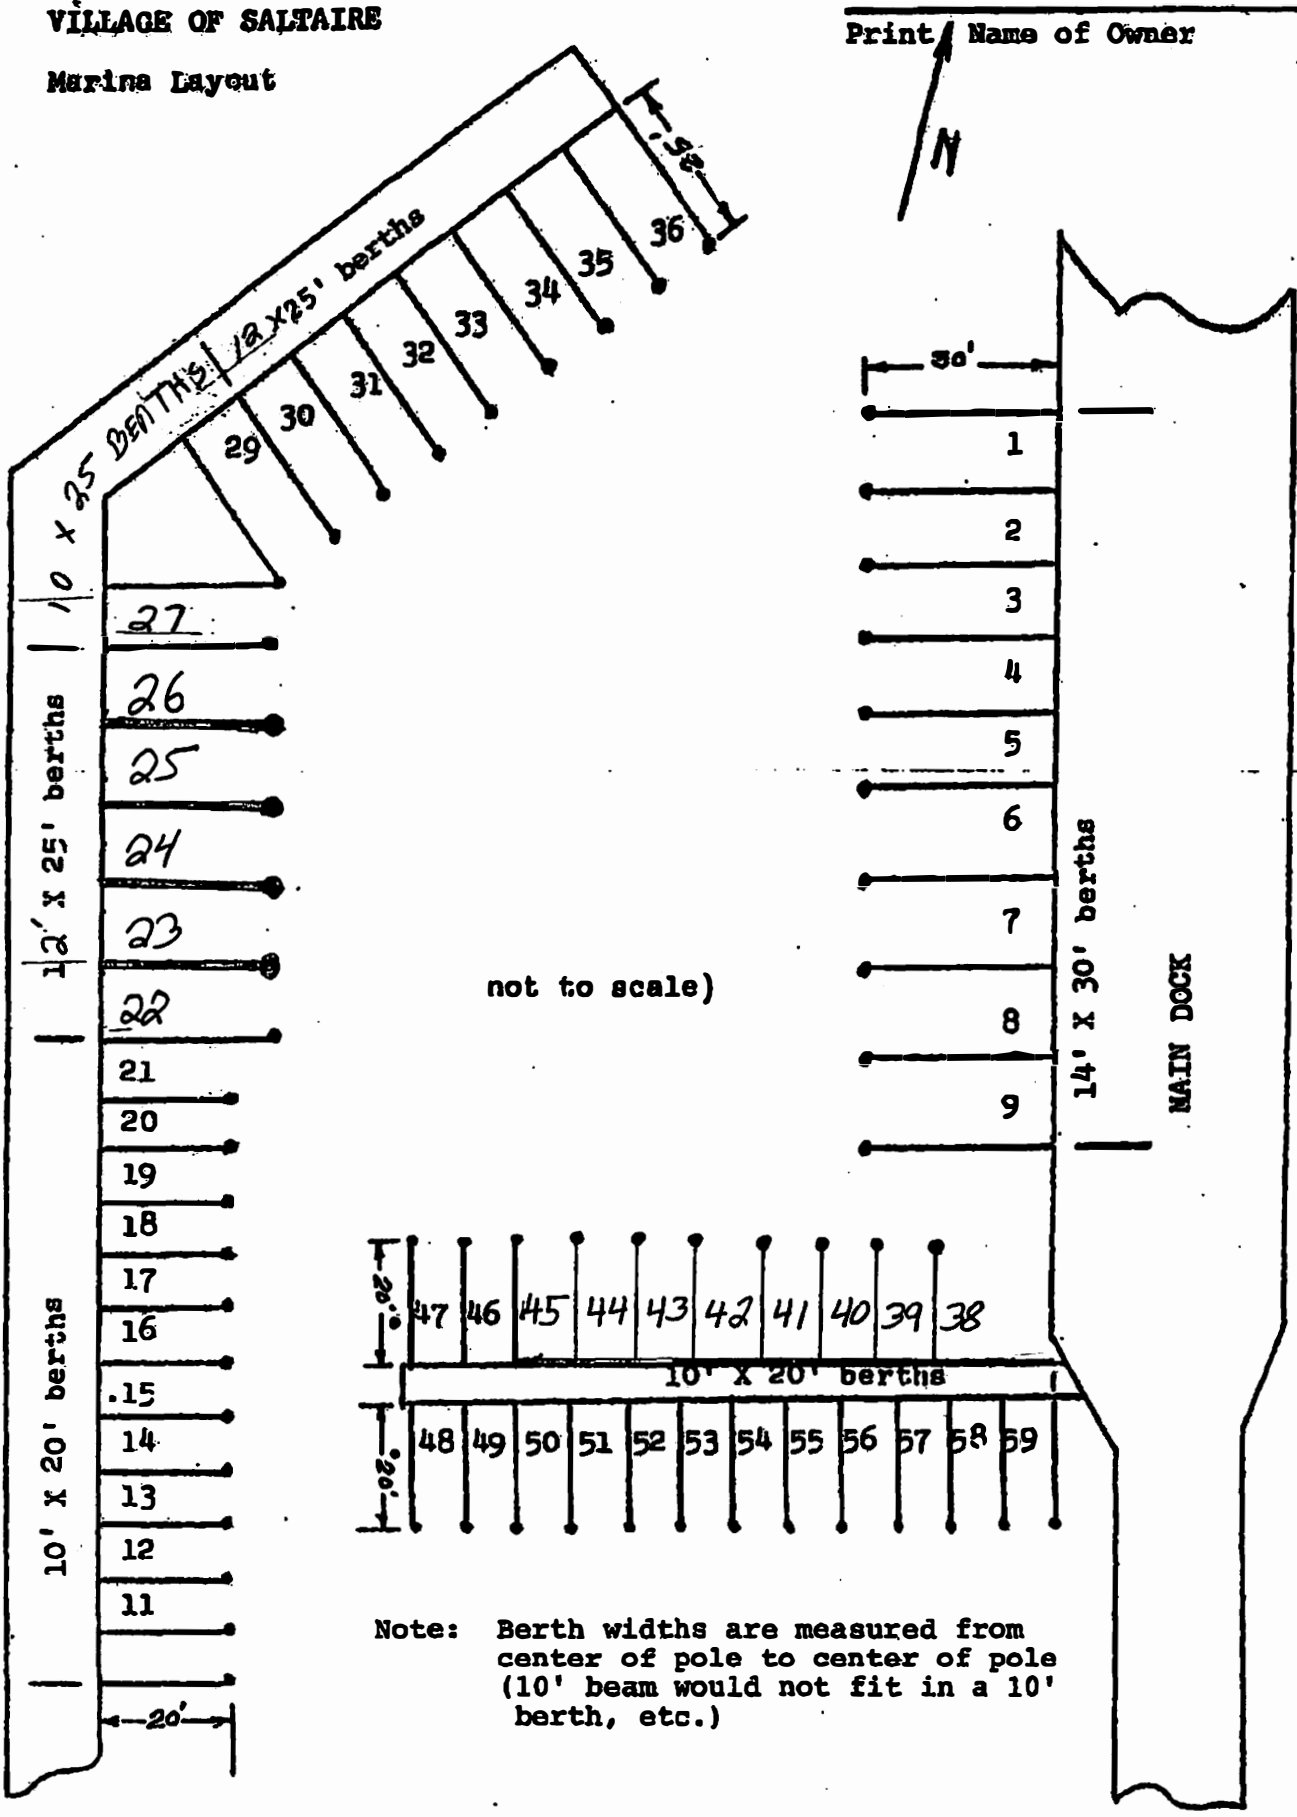

Print Name of Owner

not to scale)

Note: Berth widths are measured from center of pole to center of pole (10' beam would not fit in a 10' berth, etc.)